NOTE THIS DRAWING IS FOR GUIDANCE ONLY AND MUST NOT BE USED AS A PROPER WORKING DRAWING. FOR ENQUIRIES ABOUT THE LIFT PLEASE CONTACT 061 922 903

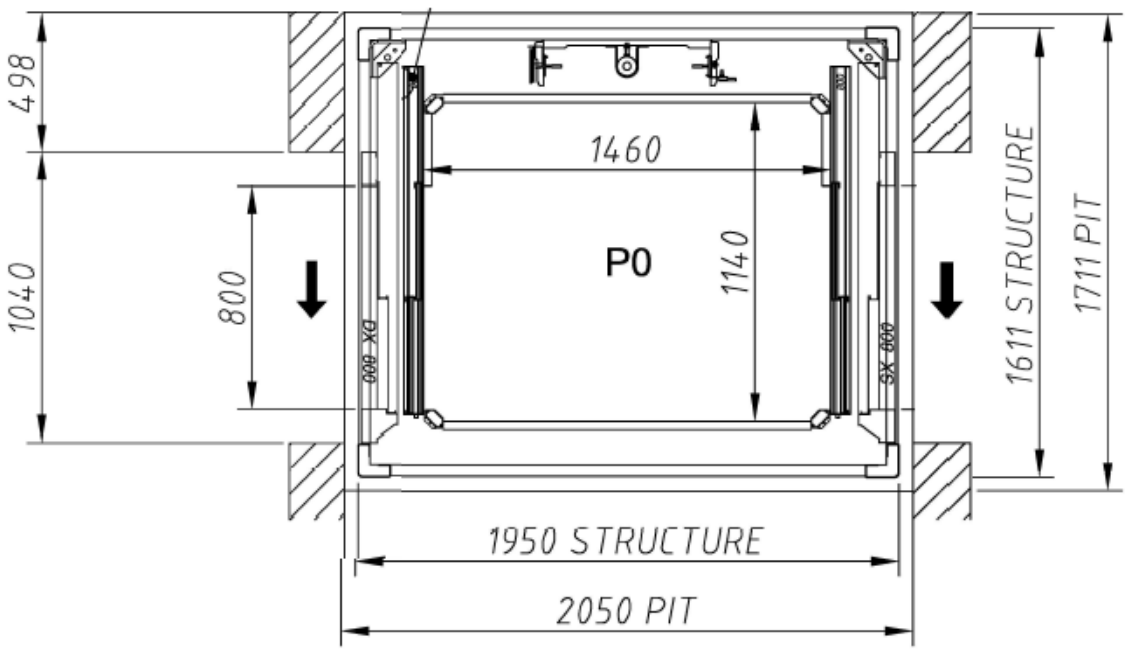

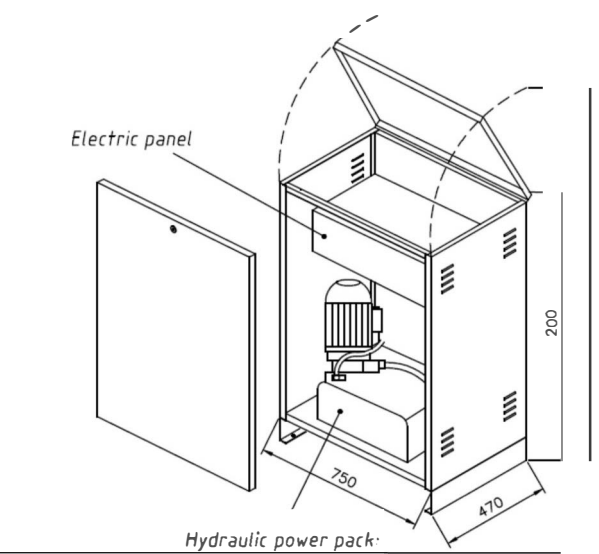

Hydraulic Cabinet, to be sited within 12 metres of the lift shaft. A 100mm conduit run for cables & hoses needs to be provided.

LIFT STD SPECIFICATION

Load capacity	*300kg*
Drive system	*Hydraulic 2:1 Roped*
Speed	*0.15 m/s*
Maximum number of stops	*5*
Maximum Travel	*9.25m*
Pit Depth	*140mm*
Minimum Headroom	*2600mm*
Power	*230V-mono AC – 50Hz*
Motor	*1.8 kW*
Cabin COP	*Full height Vertical*
Car Controls	*One Touch*
Landing Controls	*One Touch*
Cabin Ceiling	*LED bar*
Cabin Finish	*Skin-plate*
Door Type	*Telescopic 2 speed*
Door Finish	*Skin-plate*
Communication	*Telephone*
Structure	*Self- Supporting Structure*
Structure Finish	*Steel in RAL 7040, Fully glazed on 3 sides.*

Options

LCD Display
Voice Announcement
Cabin Mirror
Handrail
Auto-dialer
Numerous Cabin Finishes
Various door options
60min Fire rated doors
Alternative RAL Finishes to Structure & Doors

PREMIER LIFTS
www.lifts.ie
Premier Lifts, Glean Glas House,
Tuamgraney, Co. Clare, Ireland.
Tel: 061 922 903 Email: info@lifts.ie
Fax: 061 922 904 Web: www.lifts.ie

VPL500 –Self Supporting Structure –1460mm x 1170mm Through Entry/Exit – Telescopic doors		
DWG NO - 0023		REV - A
SCALE NTS	DATE 14/11/2017	DRAWN APG