NOTE THIS DRAWING IS FOR GUIDANCE ONLY AND MUST NOT BE USED AS A PROPER WORKING DRAWING. FOR ENQUIRIES ABOUT THE LIFT PLEASE CONTACT 061 922 903

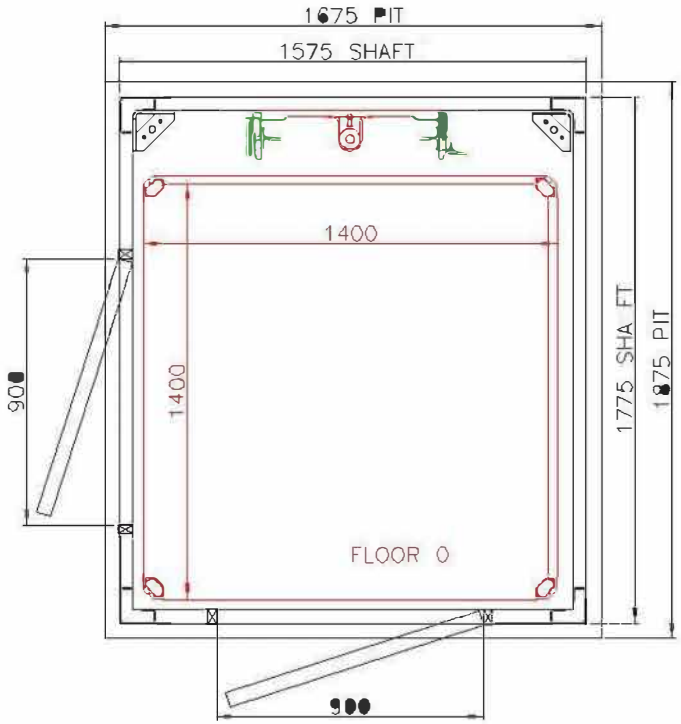

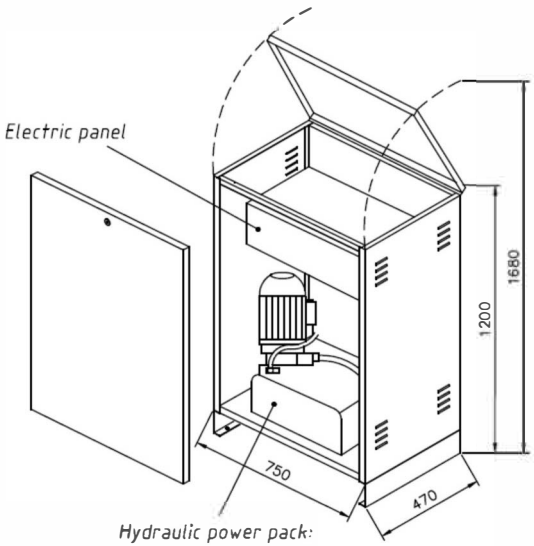

Hydraulic Cabinet, to be sited within 12 metres of the lift shaft. A 100mm conduit run for cables & hoses needs to be provided.

LIFT STD SPECIFICATION

Load capacity	-	*500kg*
Drive system	-	*Hydraulic 2:1 Roped*
Speed	-	*0.15 m/s*
Maximum number of stops	-	*4*
Maximum Travel	-	*8.5m*
Pit Depth	-	*140mm*
Minimum Headroom	-	*2270mm*
Power	-	*230V-mono AC – 50Hz*
Motor	-	*1.8 kW*
Cabin COP	-	*Horizontal Integrated*
Car Controls	-	*Constant Pressure*
Landing Controls	-	*One Touch*
Cabin Ceiling	-	*Halogen Spotlights*
Cabin Finish	-	*Skin-plate*
Door Type	-	*Swing*
Door Finish	-	*RAL 7040*
Communication	-	*Telephone*
Structure	-	*Self- Supporting Structure*
Structure Finish	-	*Steel in RAL 7040, Fully glazed on 3 sides.*

Options

LCD Display
Voice Announcement
Cabin Mirror
Handrail
Auto-dialer
Numerous Cabin Finishes
Various door options
60min Fire rated doors
Alternative RAL Finishes to Structure & Doors

PREMIER LIFTS
www.lifts.ie

Premier Lifts, Glean Glas House,
Tuamgraney, Co. Clare, Ireland.
Tel: 061 922 903 Email: info@lifts.ie
Fax: 061 922 904 Web: www.lifts.ie

VPL800 – Self Supporting Structure
1400mm x 1400mm
Adjacent Entry/Exit – Swing doors

DWG NO - 0036		REV - A
SCALE NTS	DATE 14/11/2017	DRAWN APG